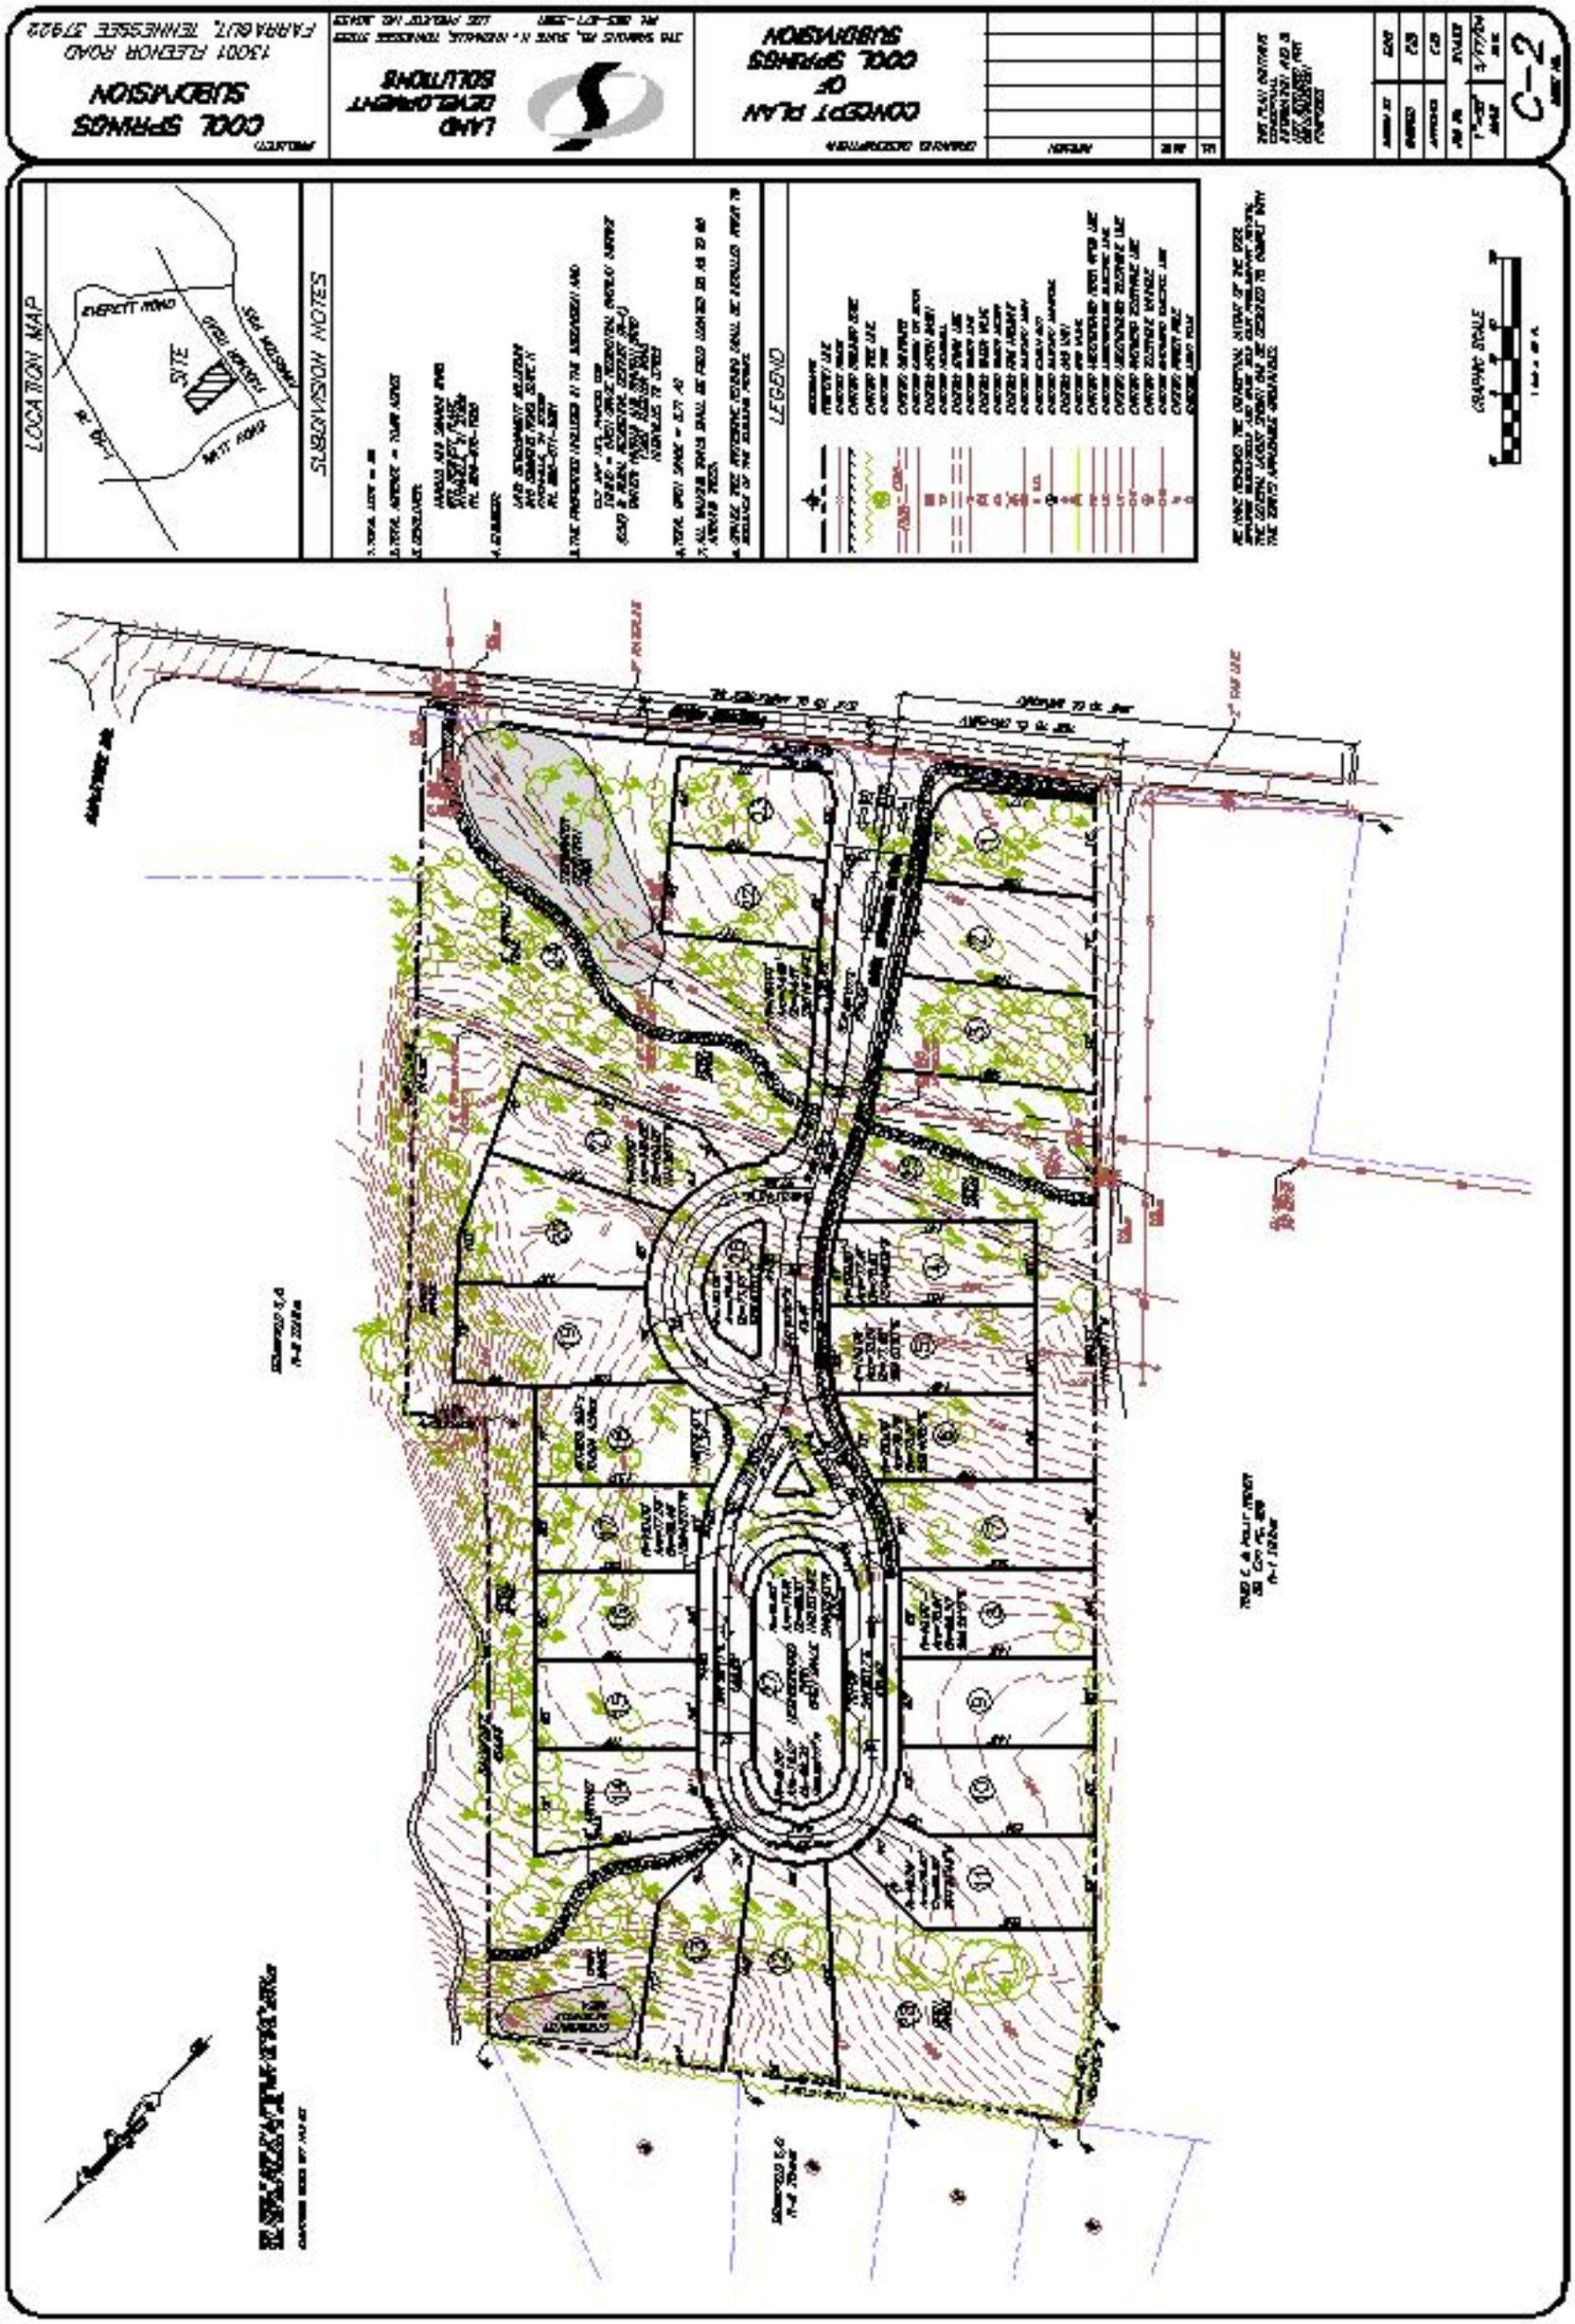
COOL SPRINGS SUBDIVISION
13001 FLEENOR ROAD
FARRAGUT, TENNESSEE 37922
LAND DEVELOPMENT SOLUTIONS
CONCEPT PLAN OF COOL SPRINGS SUBDIVISION
C-2
LOCATION MAP
SITE
SUBDIVISION NOTES
LEGEND
GRAPHIC SCALE